SARA DILTS FARM PARK CONCEPT IDEAS #1

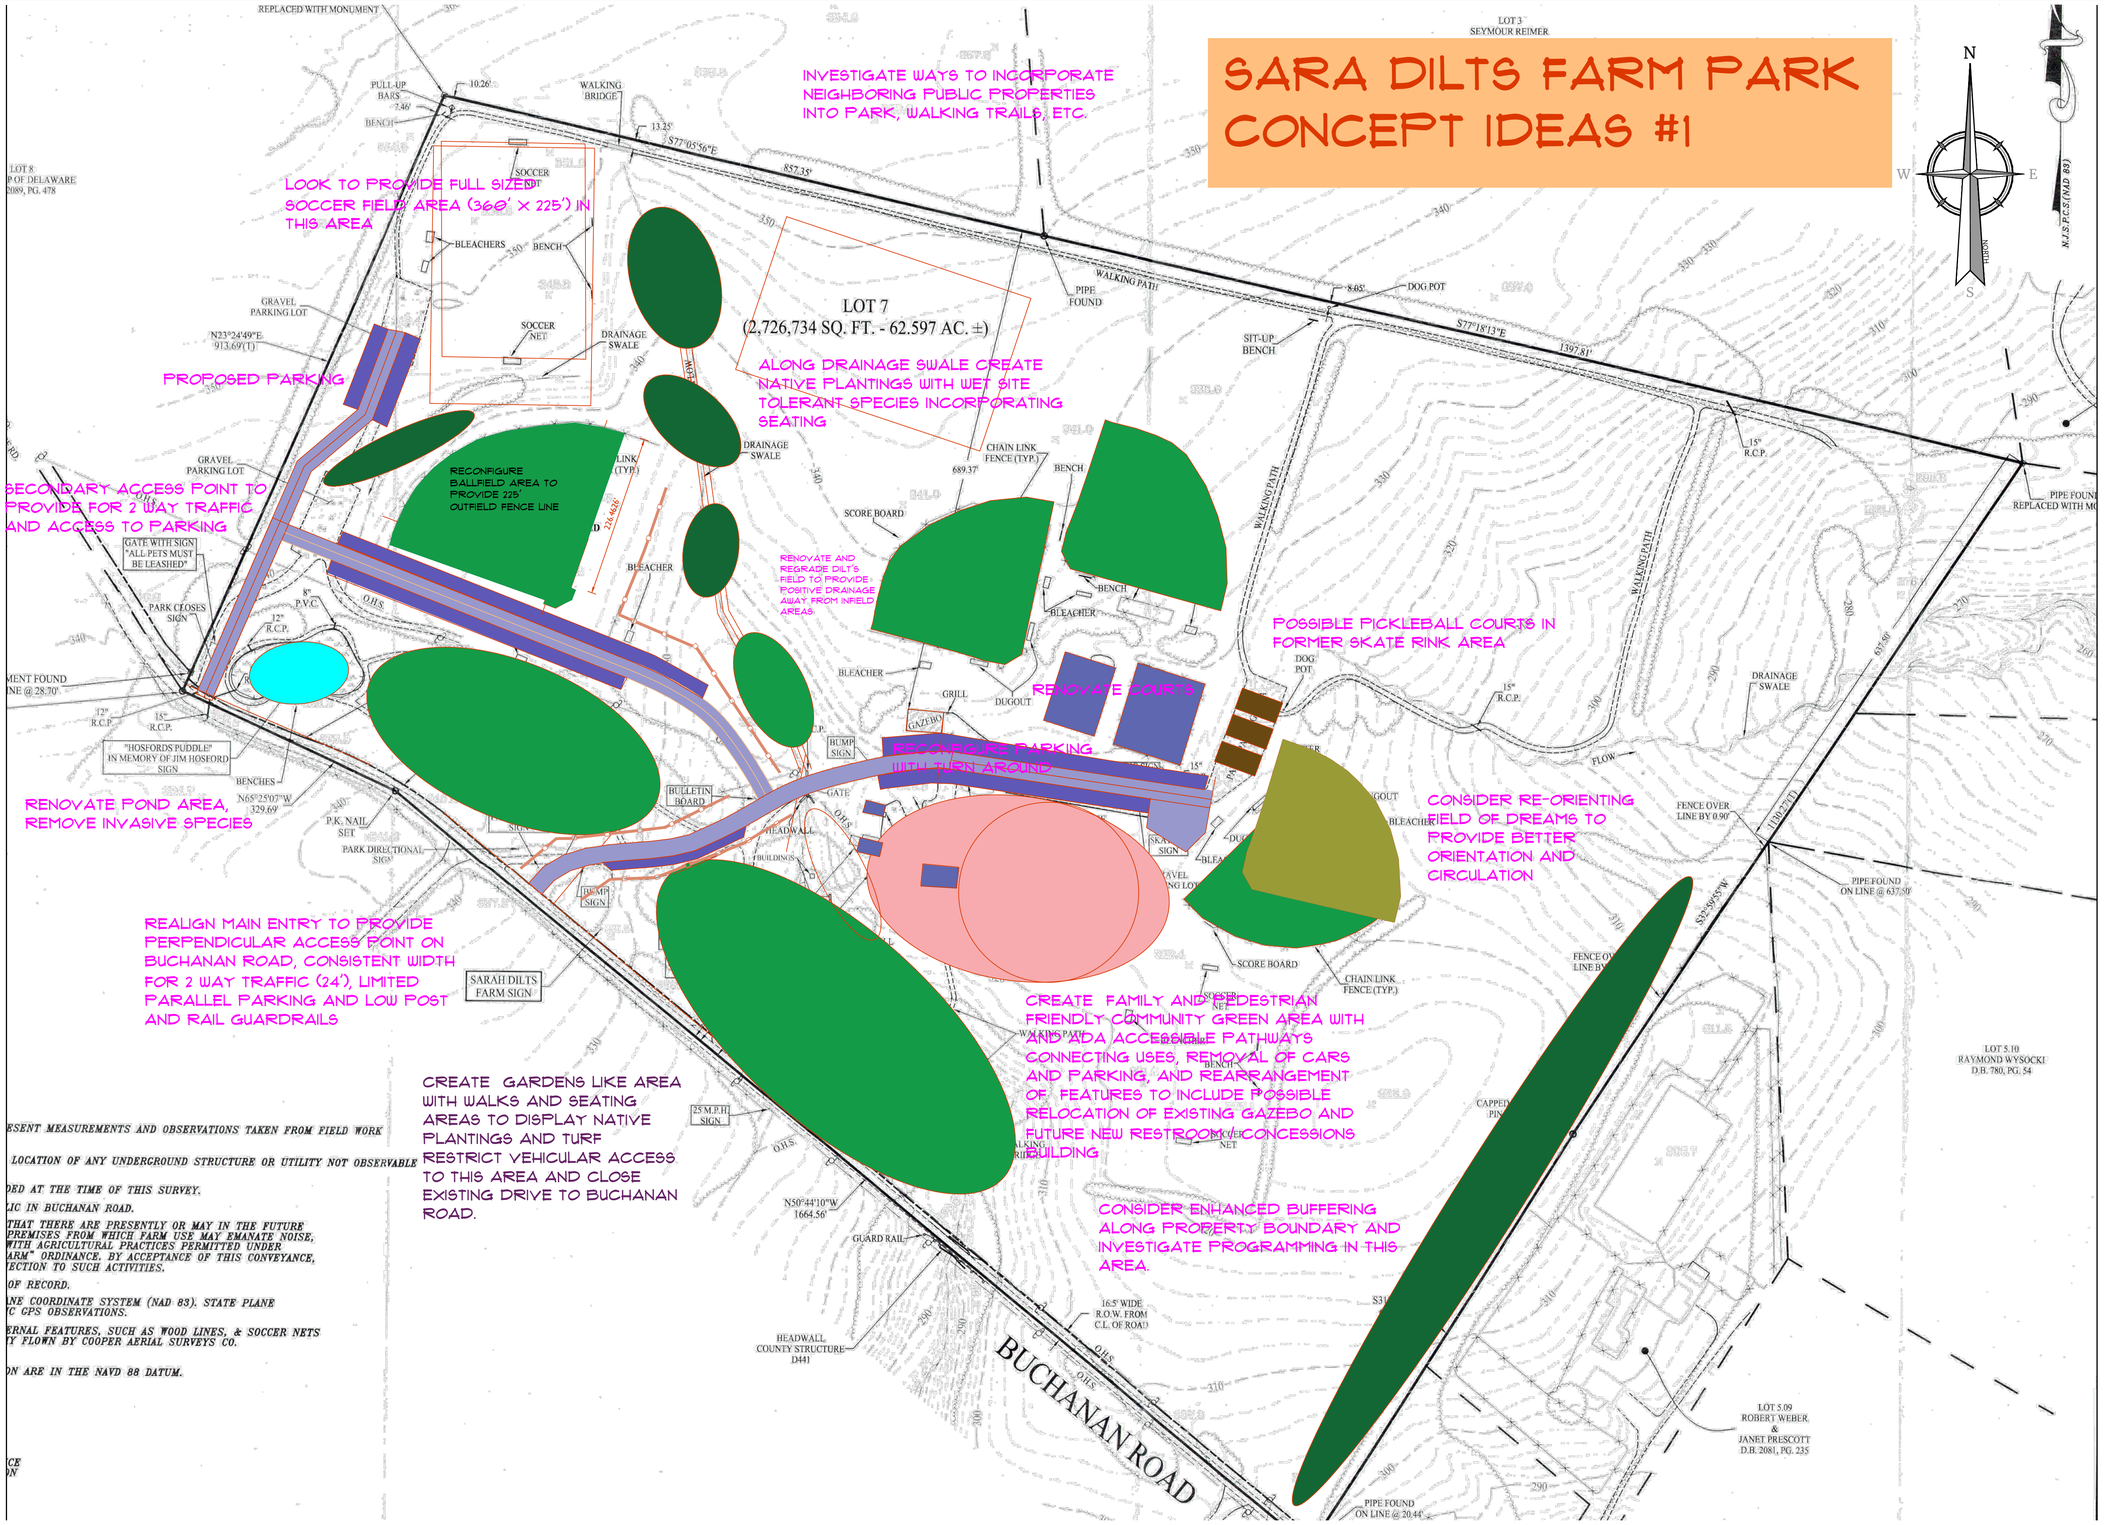

ESENT MEASUREMENTS AND OBSERVATIONS TAKEN FROM FIELD WORK

LOCATION OF ANY UNDERGROUND STRUCTURE OR UTILITY NOT OBSERVABLE

DED AT THE TIME OF THIS SURVEY.

LIC IN BUCHANAN ROAD.

THAT THERE ARE PRESENTLY OR MAY IN THE FUTURE PREMISES FROM WHICH FARM USE MAY EMANATE NOISE, WITH AGRICULTURAL PRACTICES PERMITTED UNDER ARM" ORDINANCE, BY ACCEPTANCE OF THIS CONVEYANCE, ECTION TO SUCH ACTIVITIES.

OF RECORD.

NE COORDINATE SYSTEM (NAD 83). STATE PLANE C GPS OBSERVATIONS.

ERNAL FEATURES, SUCH AS WOOD LINES, & SOCCER NETS Y FLOWN BY COOPER AERIAL SURVEYS CO.

ON ARE IN THE NAVD 88 DATUM.

Colliers Engineering & Design

www.colliersengineering.com

Copyright © 2023. Colliers Engineering & Design All Rights Reserved. This drawing and all the information contained herein is authorized for use only by the party for whom the services were contracted or to whom it is certified. This drawing may not be copied, reused, disclosed, distributed or relied upon for any other purpose without the express written consent of Colliers Engineering & Design.

Doing Business as MASER CONSULTING

PROTECT YOURSELF
ALL STATES REQUIRE NOTIFICATION OF EXCAVATORS, DESIGNERS, OR ANY PERSON PREPARING TO DISTURB THE EARTH'S SURFACE ANYWHERE IN ANY STATE

FOR STATE SPECIFIC DIRECT PHONE NUMBERS VISIT: WWW.CALL811.COM

REV	DATE	DRAWN BY	DESCRIPTION

Sara Dilts Farm Park

Concept Plan 1

FOR

Delaware Township

Delaware Township
Hunterdon County
New Jersey

Colliers Engineering & Design
HOLMDEL (Headquarters)
101 Crawfords Corner Road, Suite 3400
Holmdel, NJ 07733
Phone: 732.383.1950
COLLIERS ENGINEERING & DESIGN, INC.
DOING BUSINESS AS MASER CONSULTING

SCALE:	DATE:	DRAWN BY:	CHECKED BY:
AS SHOWN	10/9/23	XXX	XXX

PROJECT NUMBER: XXXXXXXXXX
DRAWING NAME: C-LAYT

SHEET TITLE:
DIMENSION PLAN

SHEET NUMBER:
XX of XX

NOTE: DO NOT SCALE DRAWINGS FOR CONSTRUCTION.

D:\DP\01-9515\Engineering\Site Plans\C-LAYT.dwg/CONCEPT 1 By: CDFEILUCS